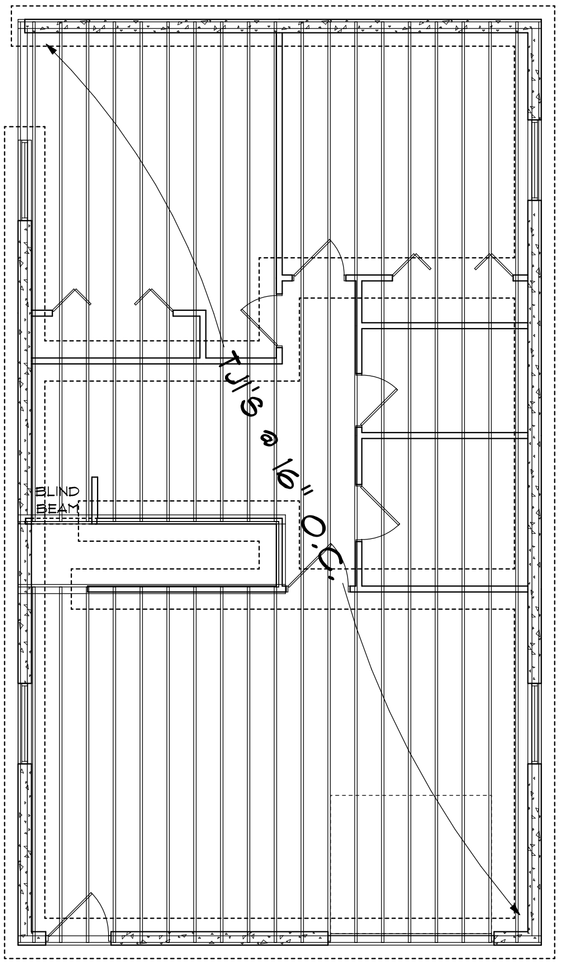

FLOOR SYSTEM

SCALE: 3/16" = 1'-0"

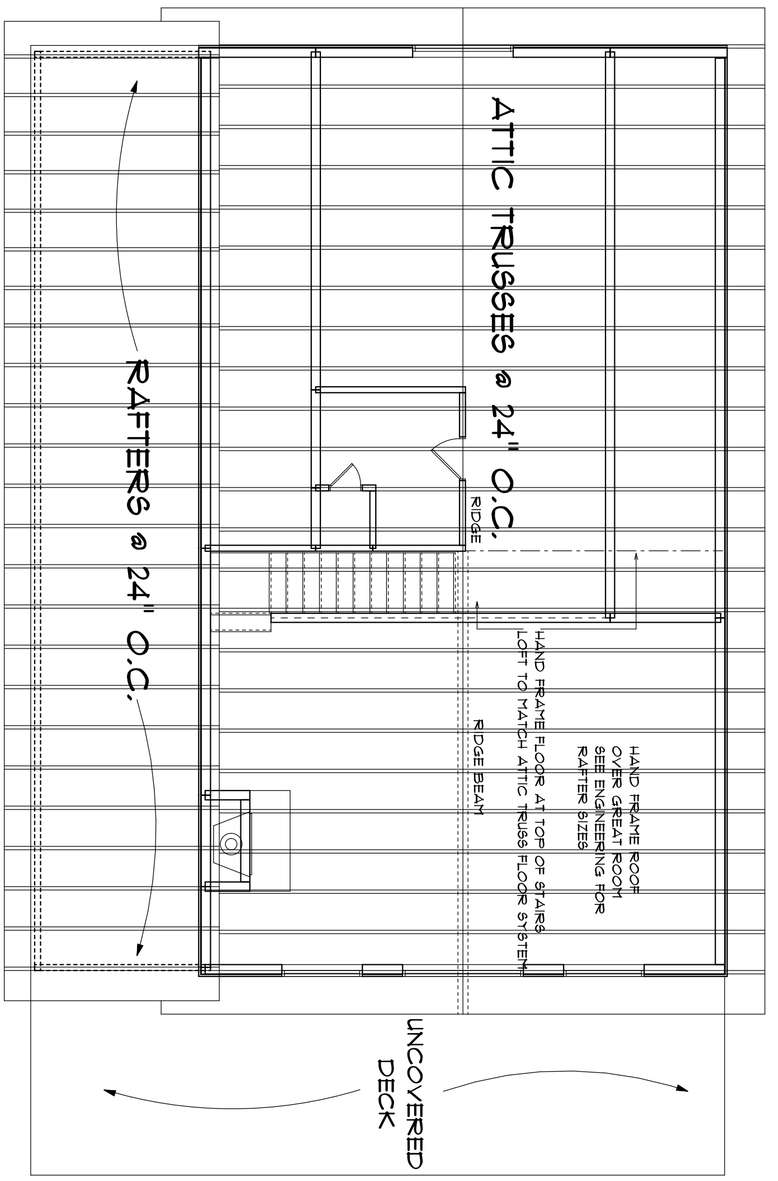
ATTIC TRUSSES @ 24" O.C.
RAFTERS @ 24" O.C.
RIDGE
RIDGE BEAM
HAND FRAME FLOOR AT TOP OF STAIRS LOFT TO MATCH ATTIC TRUSS FLOOR SYSTEM
HAND FRAME ROOF OVER GREAT ROOM SEE ENGINEERING FOR RAFTER SIZES
UNCOVERED DECK

ROOF SCHEMATIC

SCALE: 3/16"='1'-0"

cabinsandsheds			FLOOR AND ROOF
SCALE 1/4" = 1'-0"	APPROVED	DRAWN BY	
DATE July 31, 2008		REVISED	SINGLE USE FOR:
DRAWING NUMBER SHEET 6	PLAN NAME: CABIN 1		

www.cabinsandsheds.com

These plans are the exclusive property of www.cabinsandsheds.com and are available for use, resell, reuse, ownership rights and modification through a special offer by cabinsandsheds.com to those who purchase plans as a collections from cabinsandsheds.com. All other reproduction and/or use is prohibited

IT IS THE RESPONSIBILITY OF THE PURCHASER/BUILDER OF THIS PLAN TO INSURE THAT ALL LOCAL BUILDING CODES AND REQUIREMENTS ARE MET. (STRUCTURAL, SEISMIC, SNOW, WIND, HVAC, ELECTRICAL ETC.)